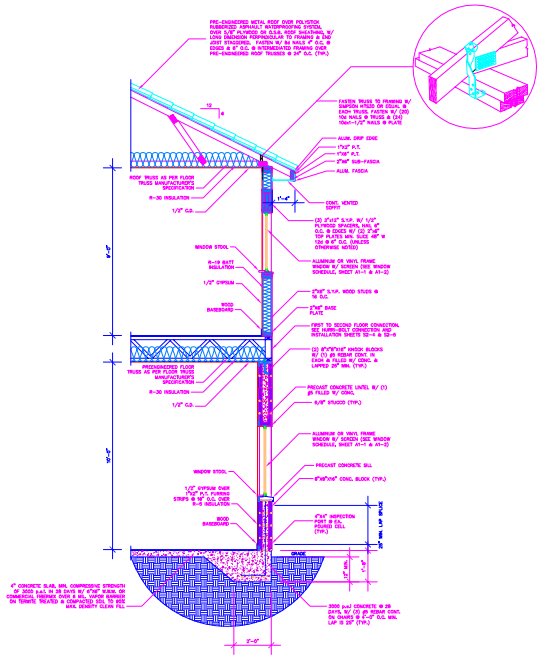

TYP. WALL SECTION

SCALE: 3/16" = 1'-0"

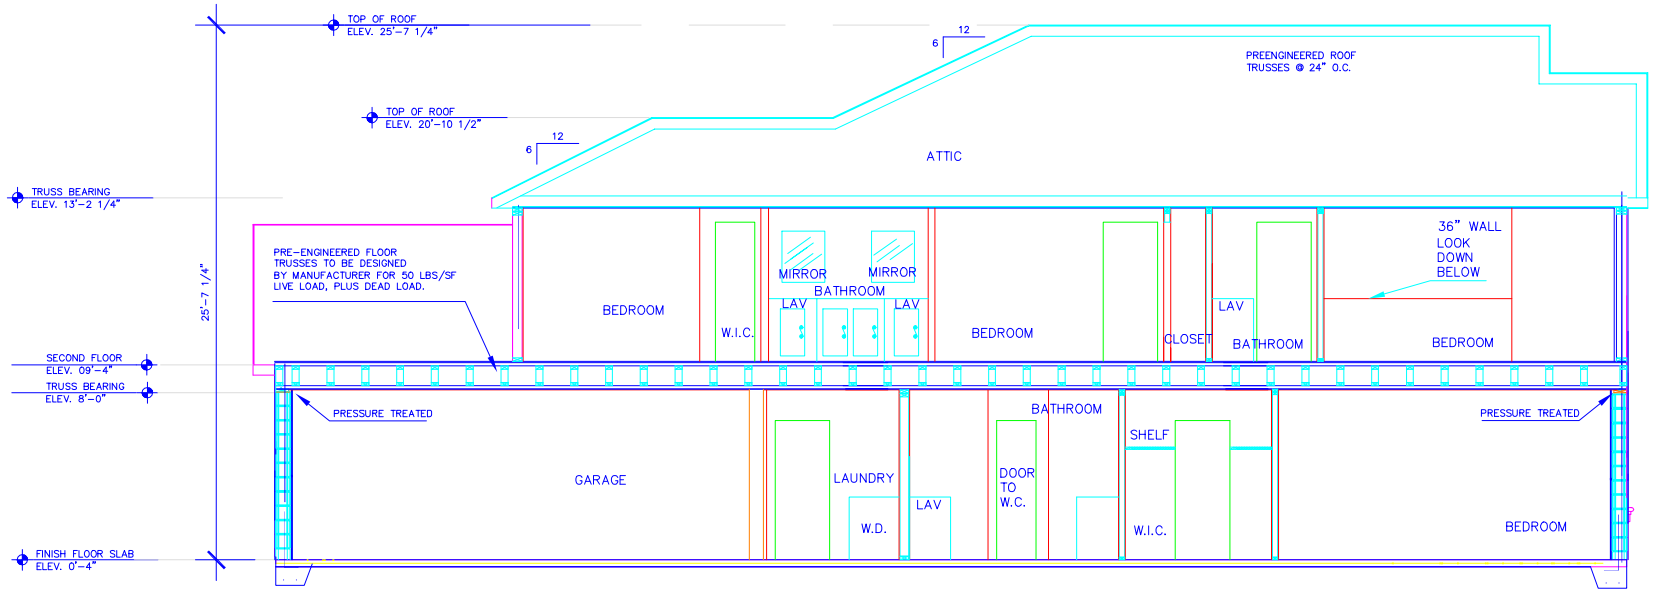

CROSSECTION

SCALE: 1/4" = 1'-0"